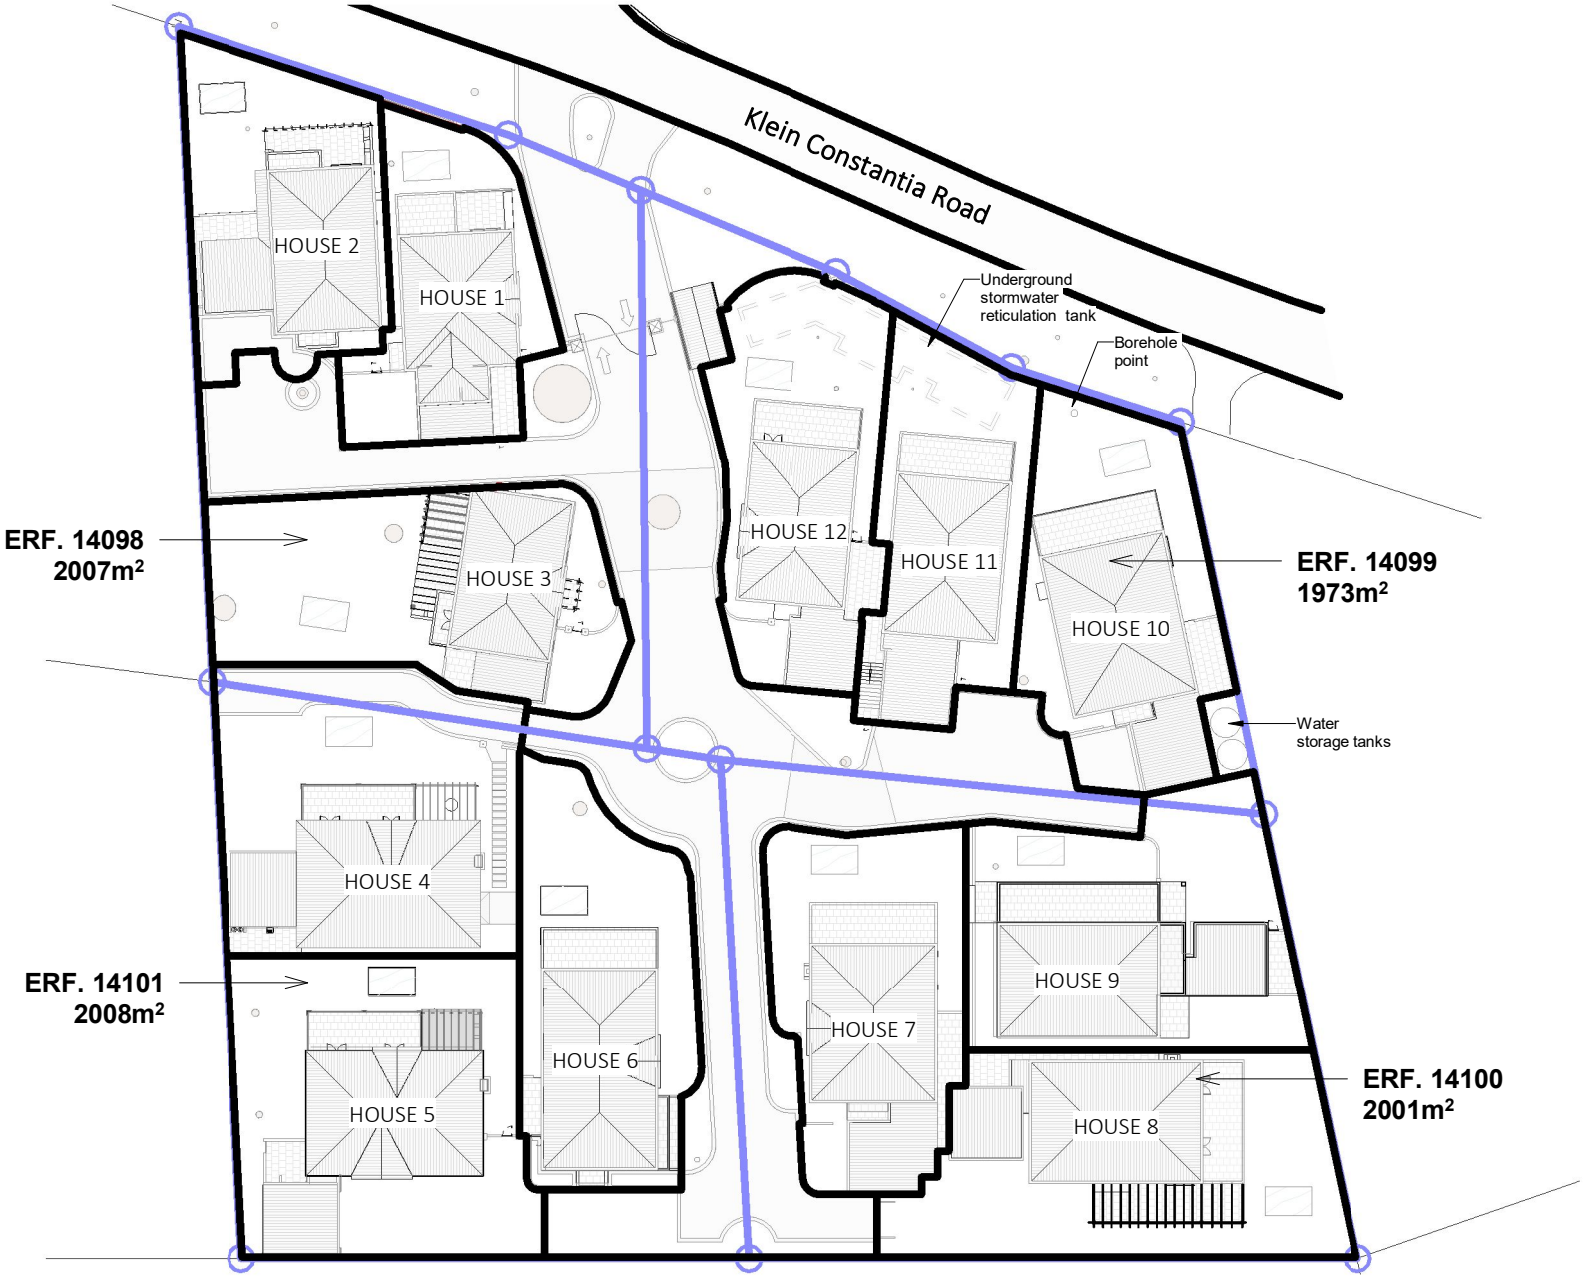


MASON

# MASTER SITE PLAN

## OLDE CORK FARM

NEWMAN ARCHITECTURE & DESIGN